THIS DRAWING IS UNPUBLISHED. RELEASED FOR PUBLICATION –,– .
© COPYRIGHT – By – ALL RIGHTS RESERVED.

LOC	DIST
GP	00

REVISIONS

P	LTR	DESCRIPTION	DATE	DWN	APVD
	K	REVISED PER ECO-17-012925	21FEB2018	AP	DG

1 MATERIAL

HOUSING :	THERMOPLASTIC, UL94V-0, BLACK
CONTACTS :	PHOSPHOR BRONZE
SHELL :	STEEL
SCREW :	BRASS.
BOARD LOCK :	BRASS.
SCREW OF TORQUE :	5 Kg-cm MAX.


2 FINISH


CONTACT :	15µ" MIN.GOLD PLATING ON CONTACT AREA
	100µ" MIN. TIN PLATING ON SOLDERTAILS
	50µ" MIN. NICKEL UNDERPLATED OVERALL
SHELL :	100µ" MIN NICKEL PLATING
SCREW :	50µ" MIN. NICKEL PLATING.
BOARD LOCK :	50µ" MIN. NICKEL PLATING.


3 CHARACTERISTICS


CURRENT RATING :	3A
INSULATION RESISTANCE :	1000MOHMS MIN, 500VDC FOR 2MINS.
TEMPERATURE RATING :	-55DEGC ~ +105DEGC
VOLTAGE RATING :	250VDC

4 OBSOLETE PARTS: OBSOLETE CIS STREAMLINING PER D.RENAUD/D.SINISI.

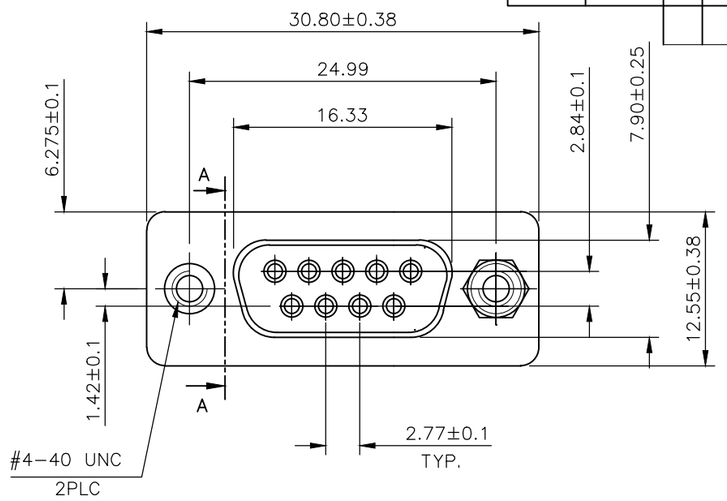

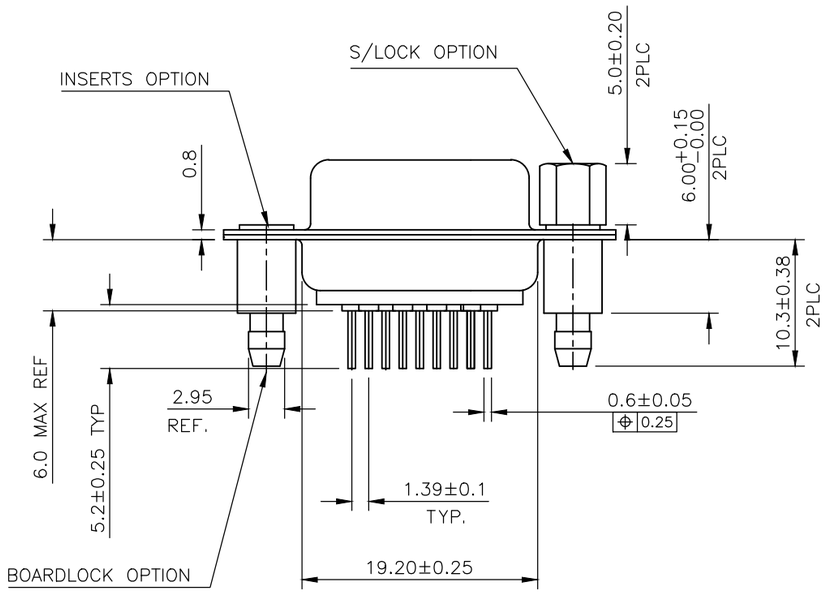

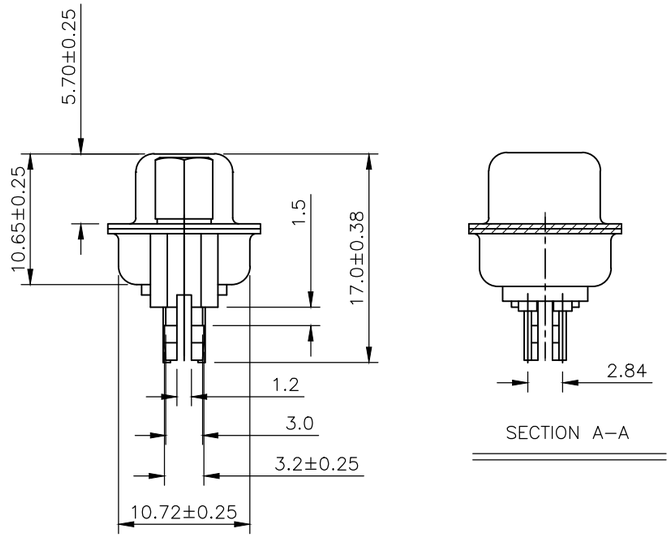

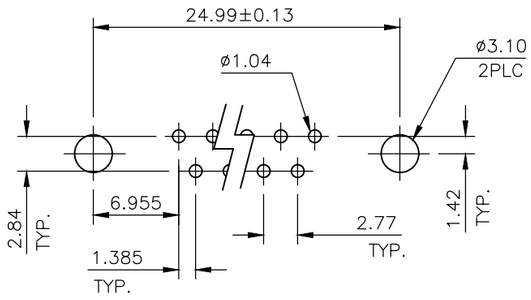

RECOMMENDED PCB LAYOUT(TOP VIEW)
(PCBTOLERANCE : ±0.05)

4 OBSOLETE	~~9W D SKT WITH B/L & M3 S/LOCK 15µ" GOLD~~	~~4-1634222-2~~
SUPERSEDED BY 2301838-2	9W D SKT WITH B/L & 4-40 S/LOCK 15µ" GOLD	3-1634222-2
4 OBSOLETE	~~9W D SKT WITH B/L & M3 INSERTS 15µ" GOLD~~	~~2-1634222-2~~
SUPERSEDED BY 2301838-1	9W D SKT WITH B/L & 4-40 INSERTS 15µ" GOLD	1-1634222-2
	DESCRIPTION	PART NO.

THIS DRAWING IS A CONTROLLED DOCUMENT.

DIMENSIONS: mm

TOLERANCES UNLESS OTHERWISE SPECIFIED:

0 PLC	± –
1 PLC	± 0.25
2 PLC	± 0.15
3 PLC	± –
4 PLC	± –
ANGLES	± –

MATERIAL: –

FINISH: –

DWN J.SANDWELL	10APR03
CHK R.DYER	10APR03
APVD F.WHEELER-KING	10APR03
PRODUCT SPEC	–
APPLICATION SPEC	–
WEIGHT	–

TE Connectivity

NAME: D-SUB HD20, VERTICAL, 9P SKT CONNECTOR

SIZE	CAGE CODE	DRAWING NO	RESTRICTED TO
A3	00779	C-1634222	–


CUSTOMER DRAWING | SCALE 2:1 | SHEET 1 OF 2 | REV K


THIS DRAWING IS UNPUBLISHED. RELEASED FOR PUBLICATION – , – .
© COPYRIGHT – By – ALL RIGHTS RESERVED.


LOC	DIST
GP	00

REVISIONS

P	LTR	DESCRIPTION	DATE	DWN	APVD
	–	SEE SHEET 1	–	—	—

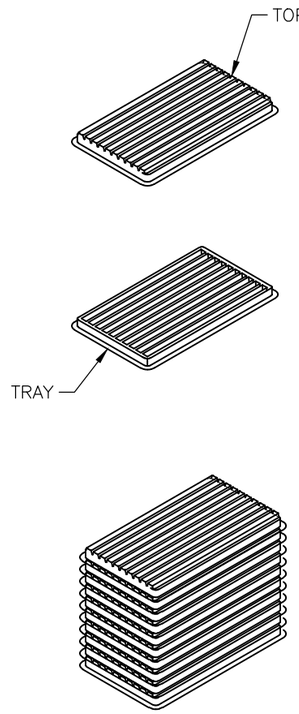

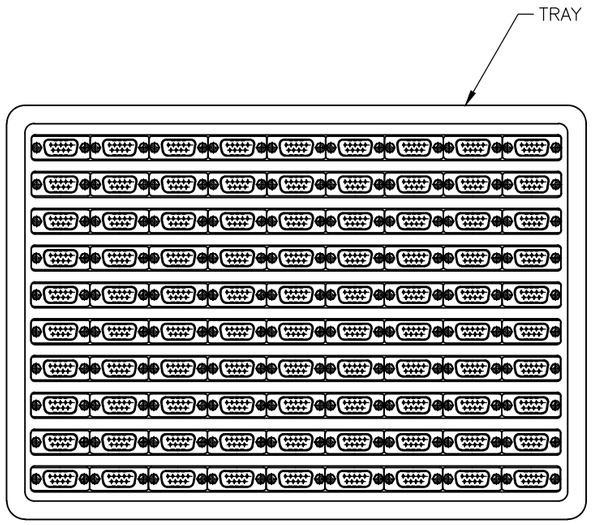

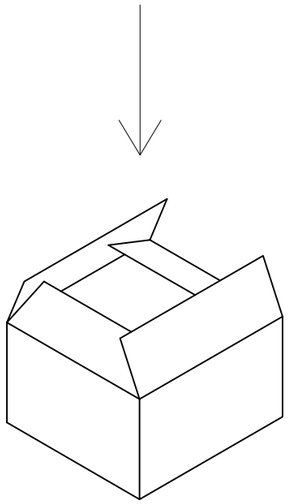

MATERIAL
1 TRAY: PVC
2 SHIPPING CARTON: CORRUGATED FIBERBOARD

DIMENSIONS
1 TRAY: L=310, W=230, H=21
2 SHIPPING CARTON: L=330, W=245, H=160

QUANTITY
90 PCS/TRAY
10 TRAY/SHIPPING CARTON

THIS DRAWING IS A CONTROLLED DOCUMENT.

DIMENSIONS: mm

TOLERANCES UNLESS OTHERWISE SPECIFIED:
0 PLC ± –
1 PLC ± 0.25
2 PLC ± 0.15
3 PLC ± –
4 PLC ± –
ANGLES ± –

MATERIAL –

FINISH –

DWN J.SANDWELL 10APR03
CHK R.DYER 10APR03
APVD F.WHEELER–KING 10APR03
PRODUCT SPEC —
APPLICATION SPEC —
WEIGHT —

CUSTOMER DRAWING

TE Connectivity

NAME
D–SUB HD20, VERTICAL,
9P SKT CONNECTOR

SIZE	CAGE CODE	DRAWING NO	RESTRICTED TO
A3	00779	C–1634222	—

SCALE	SHEET	REV
2:1	2 OF 2	K